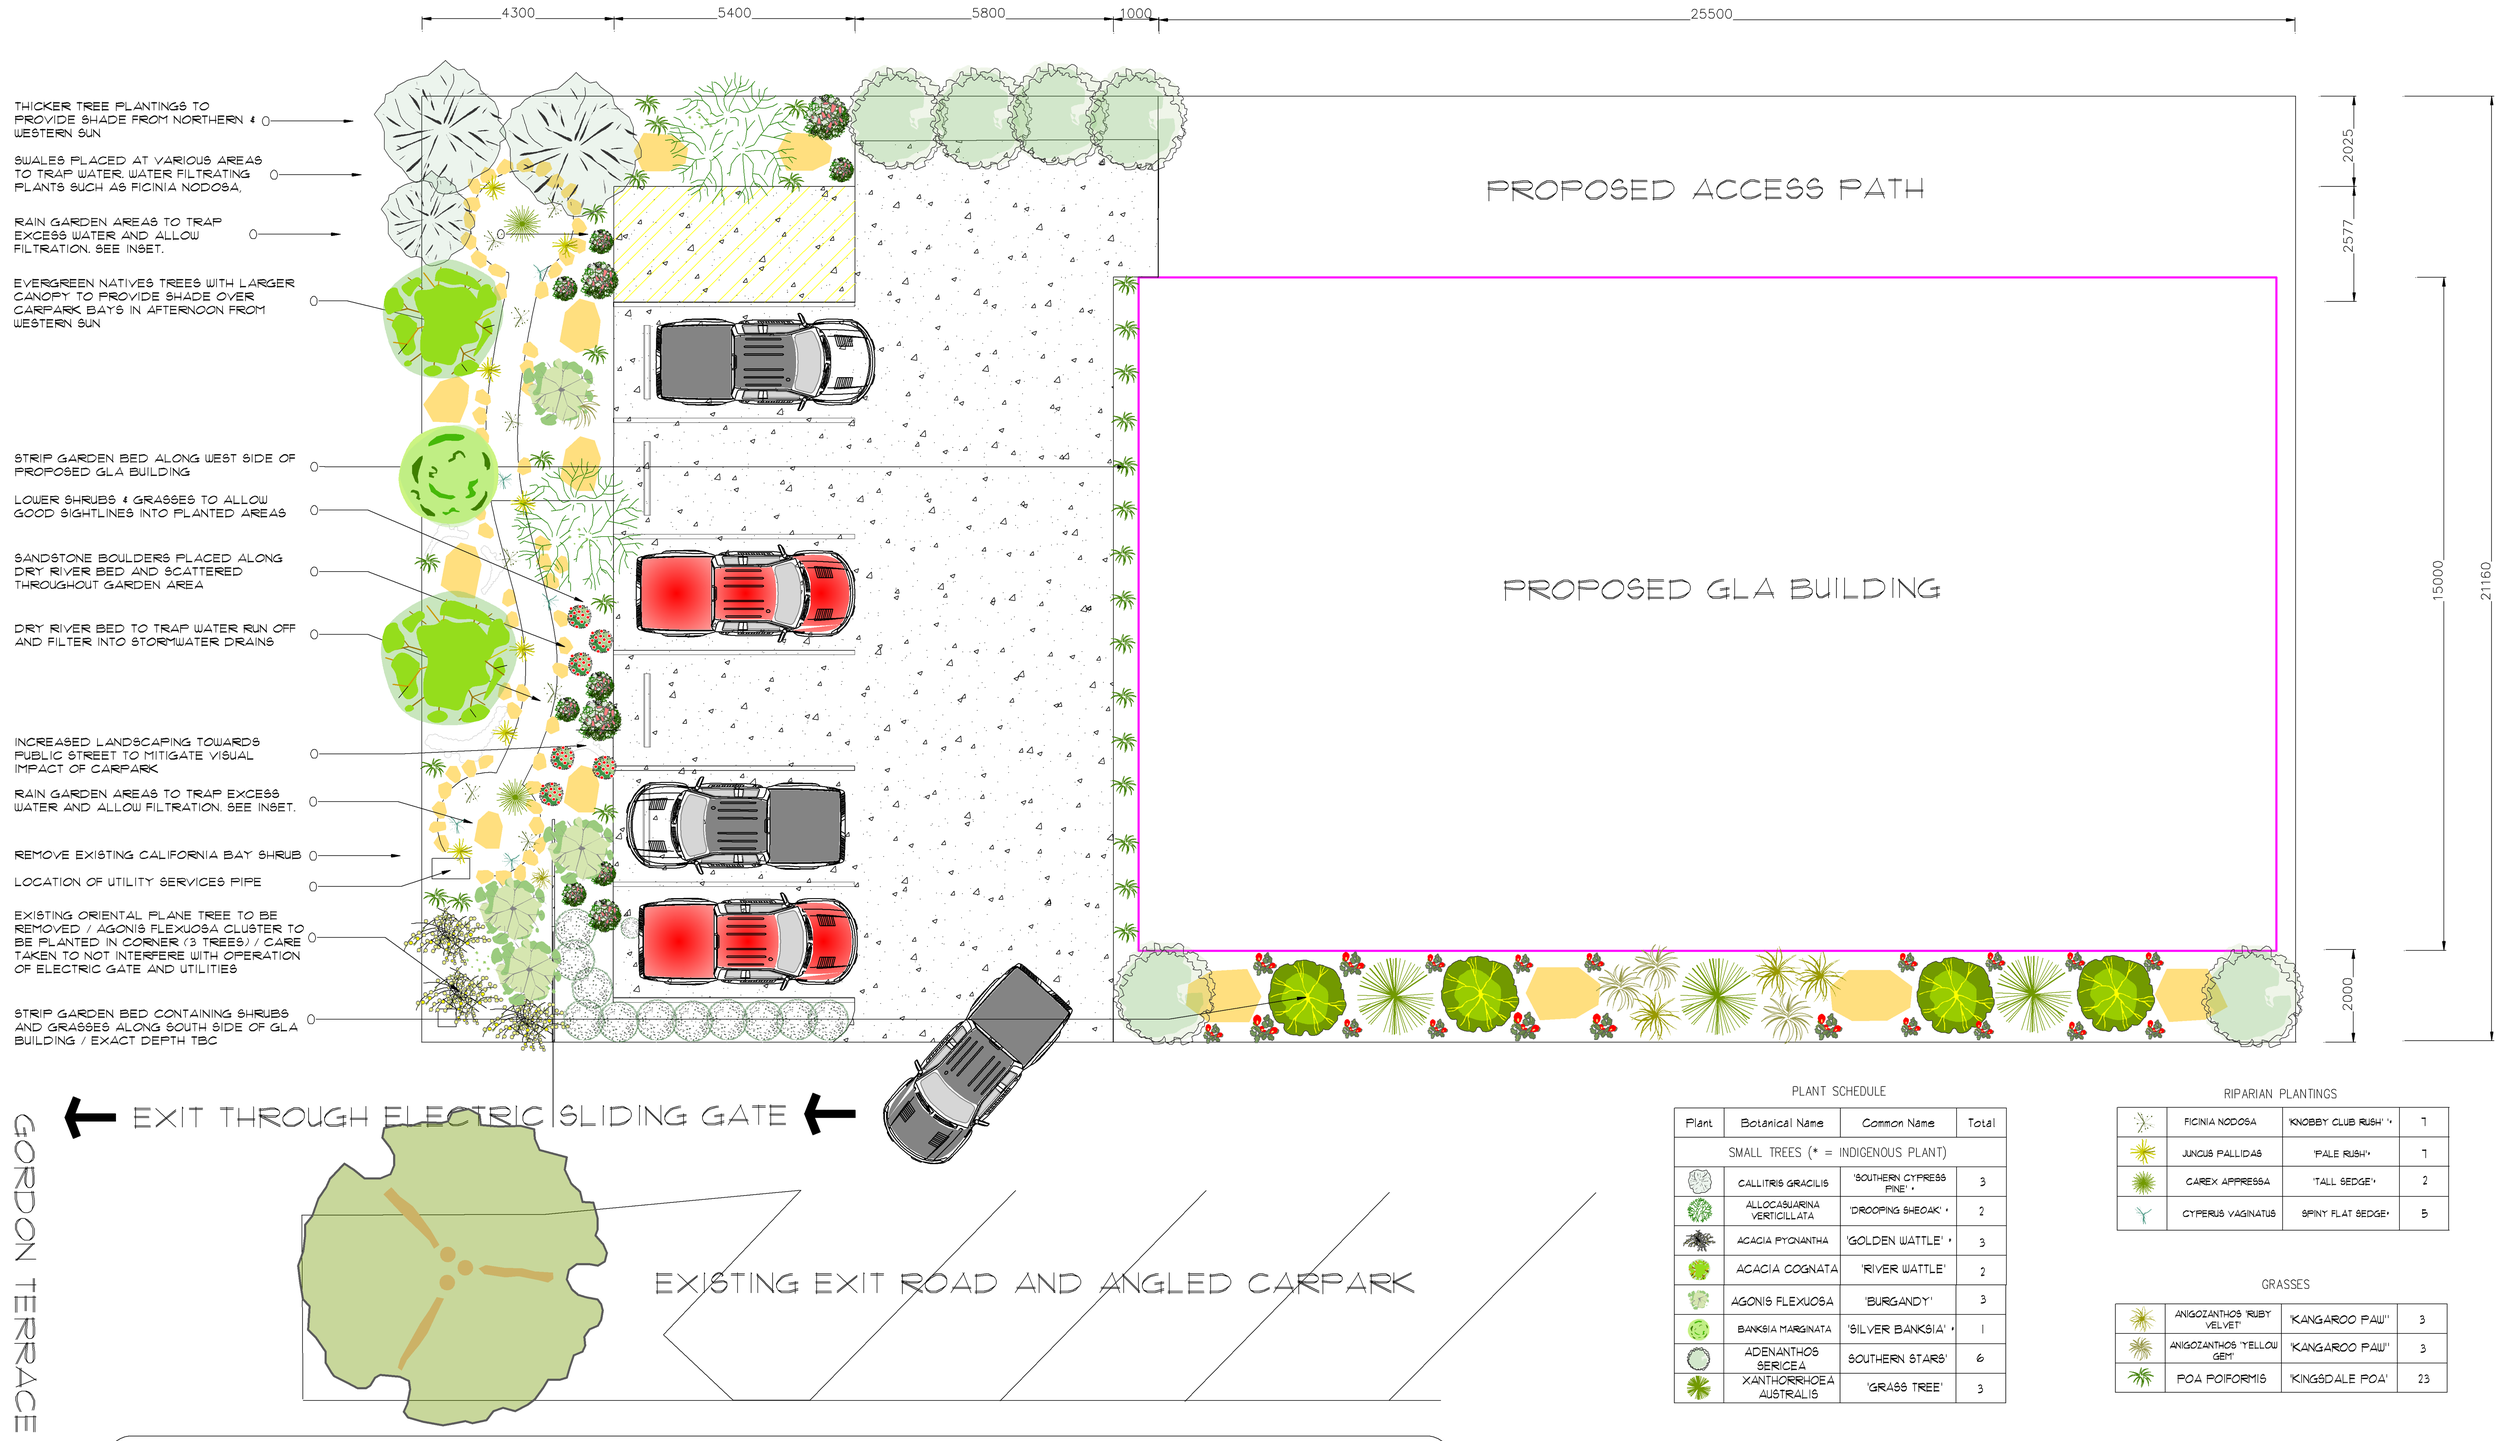

PLANT SCHEDULE

Plant	Botanical Name	Common Name	Total
SMALL TREES (* = INDIGENOUS PLANT)			
	CALLITRIS GRACILIS	'SOUTHERN CYPRESS PINE' *	3
	ALLOCASUARINA VERTICILLATA	'DROOPING SHEOAK' *	2
	ACACIA PYCNANTHA	'GOLDEN WATTLE' *	3
	ACACIA COGNATA	'RIVER WATTLE'	2
	AGONIS FLEXUOSA	'BURGANDY'	3
	BANKSIA MARGINATA	'SILVER BANKSIA' *	1
	ADENANTHOS SERICEA	SOUTHERN STARS'	6
	XANTHORRHOEA AUSTRALIS	'GRASS TREE'	3

SHRUBS

	ENCHYLAENA TOMENTOSA	'RUBY SALTBUSH' *	6
	ACACIA COGNATA	'LIMELIGHT'	4
	WESTRINGIA HYBRID WESØ3 PBR	'BLUE GEM'	11
	CORREA REFLEXA	'DUSKY BELLS'	11

RIPARIAN PLANTINGS

	FICINIA NODOSA	'KNOBBY CLUB RUSH' *	7
	JUNCUS PALLIDAS	'PALE RUSH' *	7
	CAREX APPRESSA	'TALL SEDGE' *	2
	CYPERUS VAGINATUS	SPINY FLAT SEDGE'	5

GRASSES

	ANIGOZANTHOS 'RUBY VELVET'	'KANGAROO PAW''	3
	ANIGOZANTHOS 'YELLOW GEM'	'KANGAROO PAW''	3
	POA POIFORMIS	'KINGSDALE POA'	23

GROUNDCOVERS

	MYOPORUM PARVIFOLIA	CREEPING BOOBALIA	3
	ATRIPLEX SEMIBACCATA	'BERRY SALTBUSH' *	3
	KENNEDIA PROSTRATA	'RUNNING POSTMAN' *	4

ANGUS WHEATON LANDSCAPE DESIGN	Issue:	18/04/2024	Angus Wheaton Landscape Design
Project Name:	Drawn By:	ANGUS WHEATON	ABN: 85619962575
Client Name:	Description:	CARPARK NATIVE GARDEN	m: 0459 702 132
Site:	Scale:	1:100 @ A2	w: anguswheatonlandscape.com.au
Version #: 1.0	Filename:	Native School Scheme.lcd	e: design@anguswheatonlandscapedesign.com.au

0 1 2 3 4 5M

Drawings are artists impressions only for garden design purposes only. Until the client makes full payment for all design ideas, concepts and plans this work remains the sole property of Angus Wheaton Landscape Design.